KEY

P7105

750mm

ROAD CLOSED

ADVANCED WARNING ACCESS TO ROAD AHEAD CLOSED ON —/—TO —/— FOR —/— DAY/S FROM —/—TO —/—

01

B1115 COOMBES HILL MONKS ELEIGH CLOSED FOLLOW DIVERSION 02

Diverted traffic 04

Diverted traffic 06

Diversion 08

ROAD AHEAD CLOSED 10

Diverted traffic 12

Diversion ENDS 03

Diverted traffic 05

Diversion 07

Diversion 09

Diverted traffic 11

Diverted traffic 13

Diverted traffic 14

15

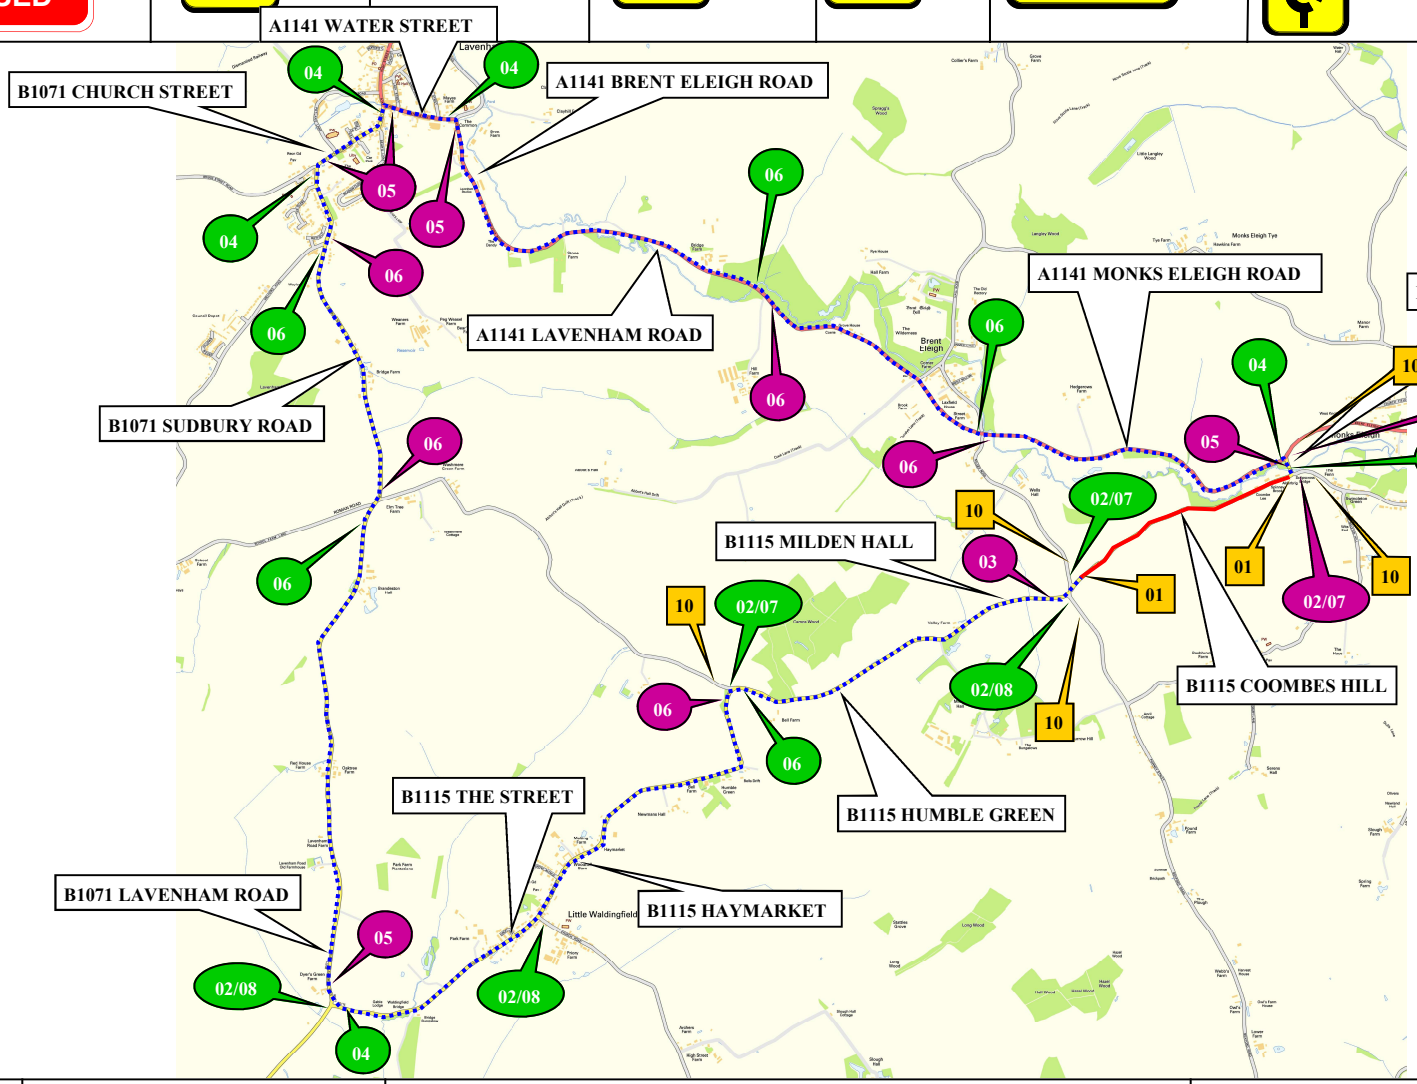


ROAD AHEAD CLOSED

17

ROAD AHEAD CLOSED

N

BARRIERS,CONES AND FLASHING LAMPS REQUIRED EACH END OF ROAD CLOSURE

OS LICENCE NO. = OI1062840


A-Plant Lux Traffic Control & Management
Kemble Airfield Enterprise Park
Cirencester Road
Kemble
GL7 6BQ


NOTES

1 ALL EQUIPMENT SHALL BE APPROVED AND SHALL COMPLY WITH THE DEPARTMENT OF TRANSPORT SPECIFICATION MCE0111 THIS DRAWING DOES NOT SHOW THE NORMAL ROADWORKS SIGNING THAT WILL BE REQUIRED (chapter 8)
2. ALL SIGNS TO BE IN ACCORDANCE WITH TSGRD 2002 AND TO MINIMUM
CLASS 2 RETROFLECTIVE
3. MINIMUM x HEIGHT OF LETTERING TO BE 60MM AND SIGN BOARDS TO BE MIN
1000MM*750MM WHERE APPROPRIATE


THIS DRAWING IS PROTECTED BY COPYRIGHT AND THE INFORMATION CONTAINED THEREIN IS CONFIDENTIAL. THE DRAWING MAY NOT BE COPIED AND THE INFORMATION CONTAINED THEREIN MAY NOT BE USED , OR DISCLOSED TO A THIRD PARTY, WHOLLY OR IN PART WITH THE WRITTEN PERMISSION OF APLANT LUX TRAFFIC CONTROLS LTD



CROWN COPYRIGHT DATA REPRODUCED BY PERMISSION OF THE CONTROLLER OF HMSO


| CLIENT DETAILS | REP/DEPOT | DRAWN BY |
|---|---|---|
| OPENREACH | CG/237 | MW |
| **AMEND NO** | **SHEET NO.** | **DATE** |
| 03 MW 28/11/2016 | 1 OF 1 | 14/11/2016 |

**ADDRESS**
B1115 COOMBES HILL
MONKS ELEIGH
SUFFOLK
IP7 7AW

**SUITABLE TIME TO UNDERTAKE THE WORKS**

| OFFPEAK | NIGHT 2100-0600 | WEEKEND | WEEKDAY 0800-1700 | 24 HOUR WORKS |
|---|---|---|---|---|
| X | | | | |

BUS ROUTE AFFECTED

KEY

ROAD CLOSURE

DIVERSION ROUTE

ANTI-CLOCKWISE DIVERSION

CLOCKWISE DIVERSION

ROAD CLOSURE SIGN

**ROAD CLOSURE LENGTH APPROX** 1200M
**ROAD CLOSURE WIDTH APPROX** 5M

**HIRE ADVICE** 237-S001552